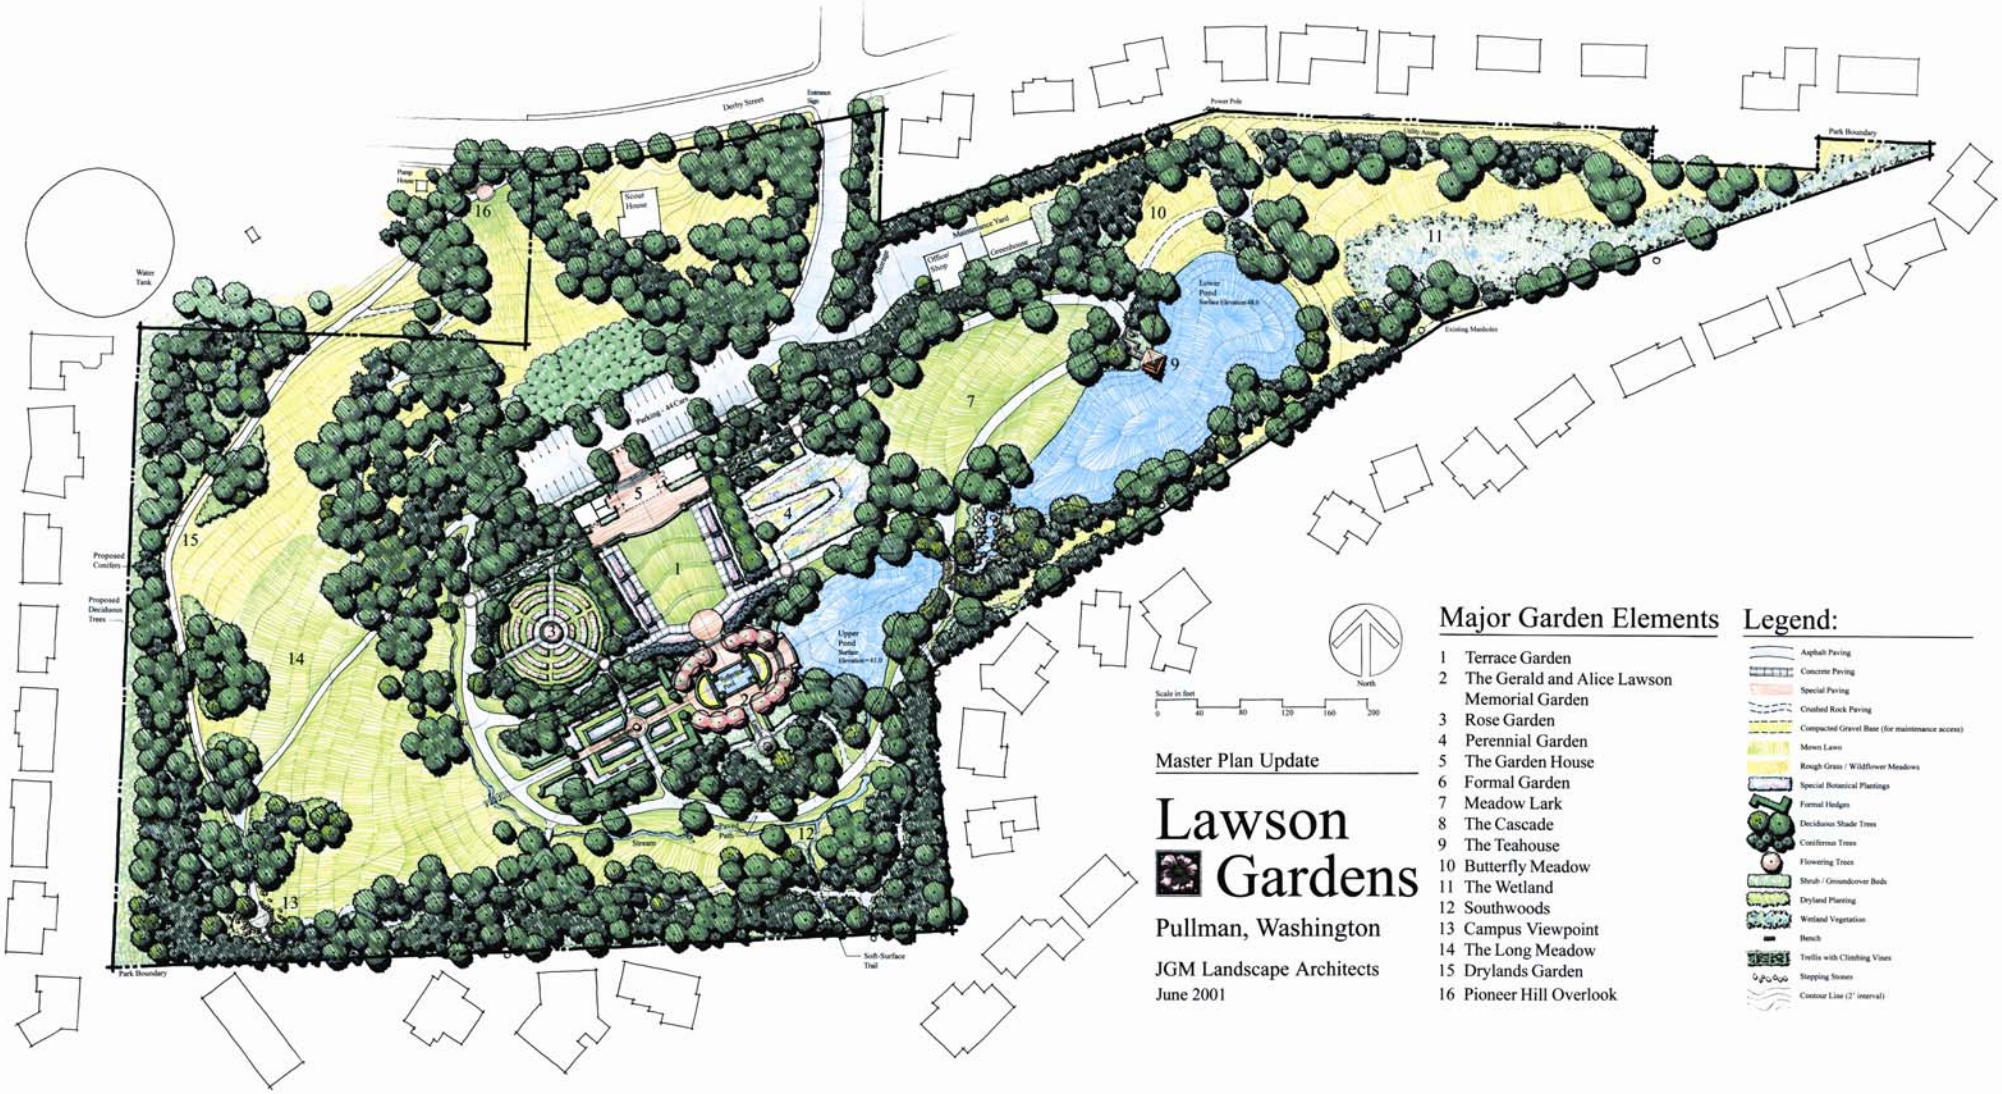

Master Plan Update

Lawson Gardens

Pullman, Washington

JGM Landscape Architects
June 2001

Major Garden Elements

1 Terrace Garden
2 The Gerald and Alice Lawson Memorial Garden
3 Rose Garden
4 Perennial Garden
5 The Garden House
6 Formal Garden
7 Meadow Lark
8 The Cascade
9 The Teahouse
10 Butterfly Meadow
11 The Wetland
12 Southwoods
13 Campus Viewpoint
14 The Long Meadow
15 Drylands Garden
16 Pioneer Hill Overlook

Legend:

Asphalt Paving
Concrete Paving
Special Paving
Crushed Rock Paving
Compacted Gravel Base (for maintenance access)
Mown Lawn
Rough Grass / Wildflower Meadows
Special Botanical Plantings
Formal Hedges
Deciduous Shade Trees
Coniferous Trees
Flowering Trees
Shrub / Groundcover Beds
Dryland Planting
Wetland Vegetation
Bench
Trellis with Climbing Vines
Stepping Stones
Contour Line (2' interval)